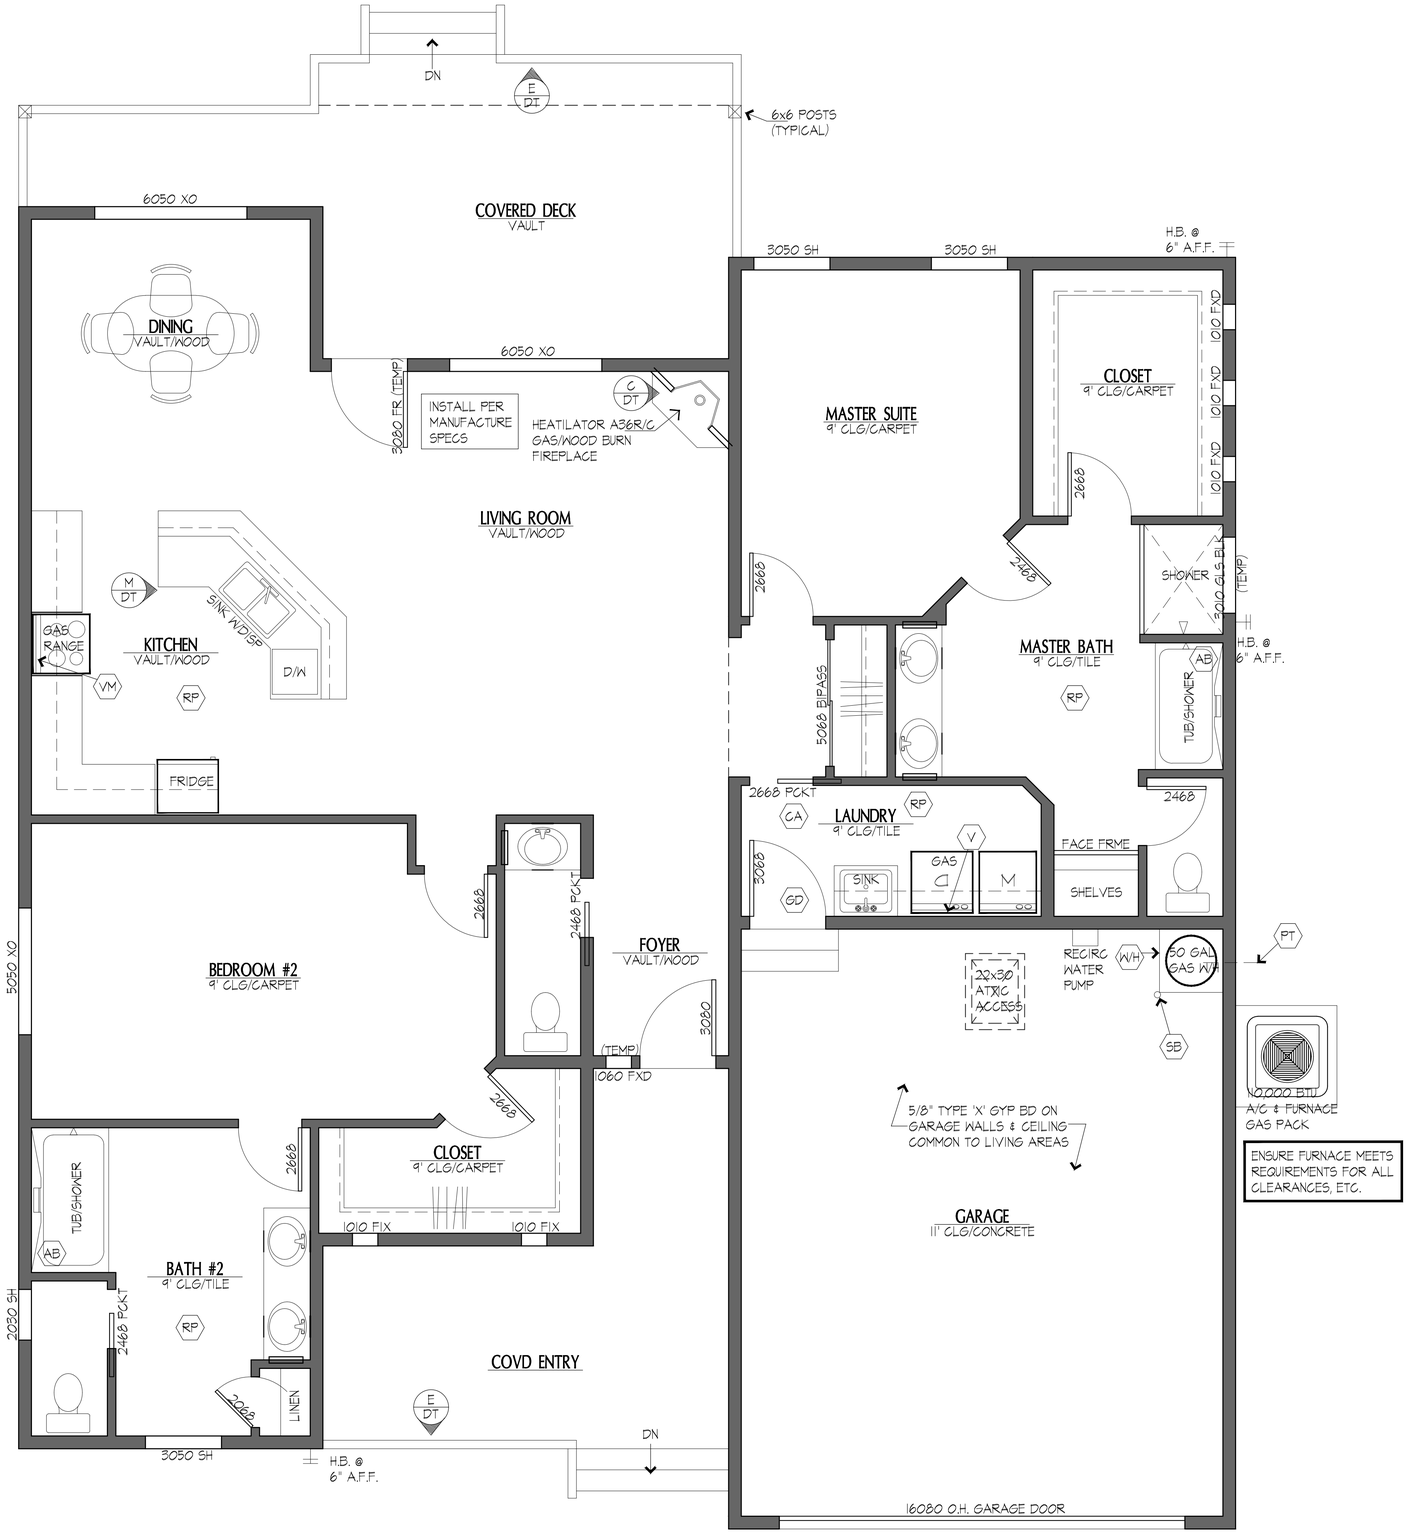
DN
E DT
6x6 POSTS (TYPICAL)
COVERED DECK
VAULT
6050 XO
DINING
VAULT/WOOD
6050 XO
3080 FR (TEMP)
INSTALL PER MANUFACTURE SPECS
C DT
HEATILATOR A36R/C GAS/WOOD BURN FIREPLACE
LIVING ROOM
VAULT/WOOD
3050 SH
3050 SH
H.B. @ 6" A.F.F.
MASTER SUITE
9' CLG/CARPET
CLOSET
9' CLG/CARPET
10/0 FXD
10/0 FXD
10/0 FXD
2668
2668
2468
M DT
SINK W/DISP
D/W
GAS RANGE
KITCHEN
VAULT/WOOD
VM
RP
FRIDGE
SHOWER
3060 GLS BL (TEMP)
H.B. @ 6" A.F.F.
MASTER BATH
9' CLG/TILE
RP
AB
TUB/SHOWER
5068 BYPASS
2668 PCKT
LAUNDRY
9' CLG/TILE
CA
RP
V
GAS
SINK
M
FACE FRME
SHELVES
2468
3068
GD
2468
2668 PCKT
FOYER
VAULT/WOOD
3080
(TEMP)
1060 FXD
BEDROOM #2
9' CLG/CARPET
5050 XO
2668
2668
CLOSET
9' CLG/CARPET
1010 FIX
1010 FIX
TUB/SHOWER
AB
BATH #2
9' CLG/TILE
RP
2030 SH
2468 PCKT
2068
LINEN
COVD ENTRY
E DT
3050 SH
H.B. @ 6" A.F.F.
DN
22x30 ATTIC ACCESS
RECIRC WATER PUMP
W/H
50 GAL GAS W/H
PT
SB
120,000 BTU
A/C & FURNACE GAS PACK
5/8" TYPE 'X' GYP BD ON GARAGE WALLS & CEILING COMMON TO LIVING AREAS
GARAGE
11' CLG/CONCRETE
ENSURE FURNACE MEETS REQUIREMENTS FOR ALL CLEARANCES, ETC.
16080 O.H. GARAGE DOOR