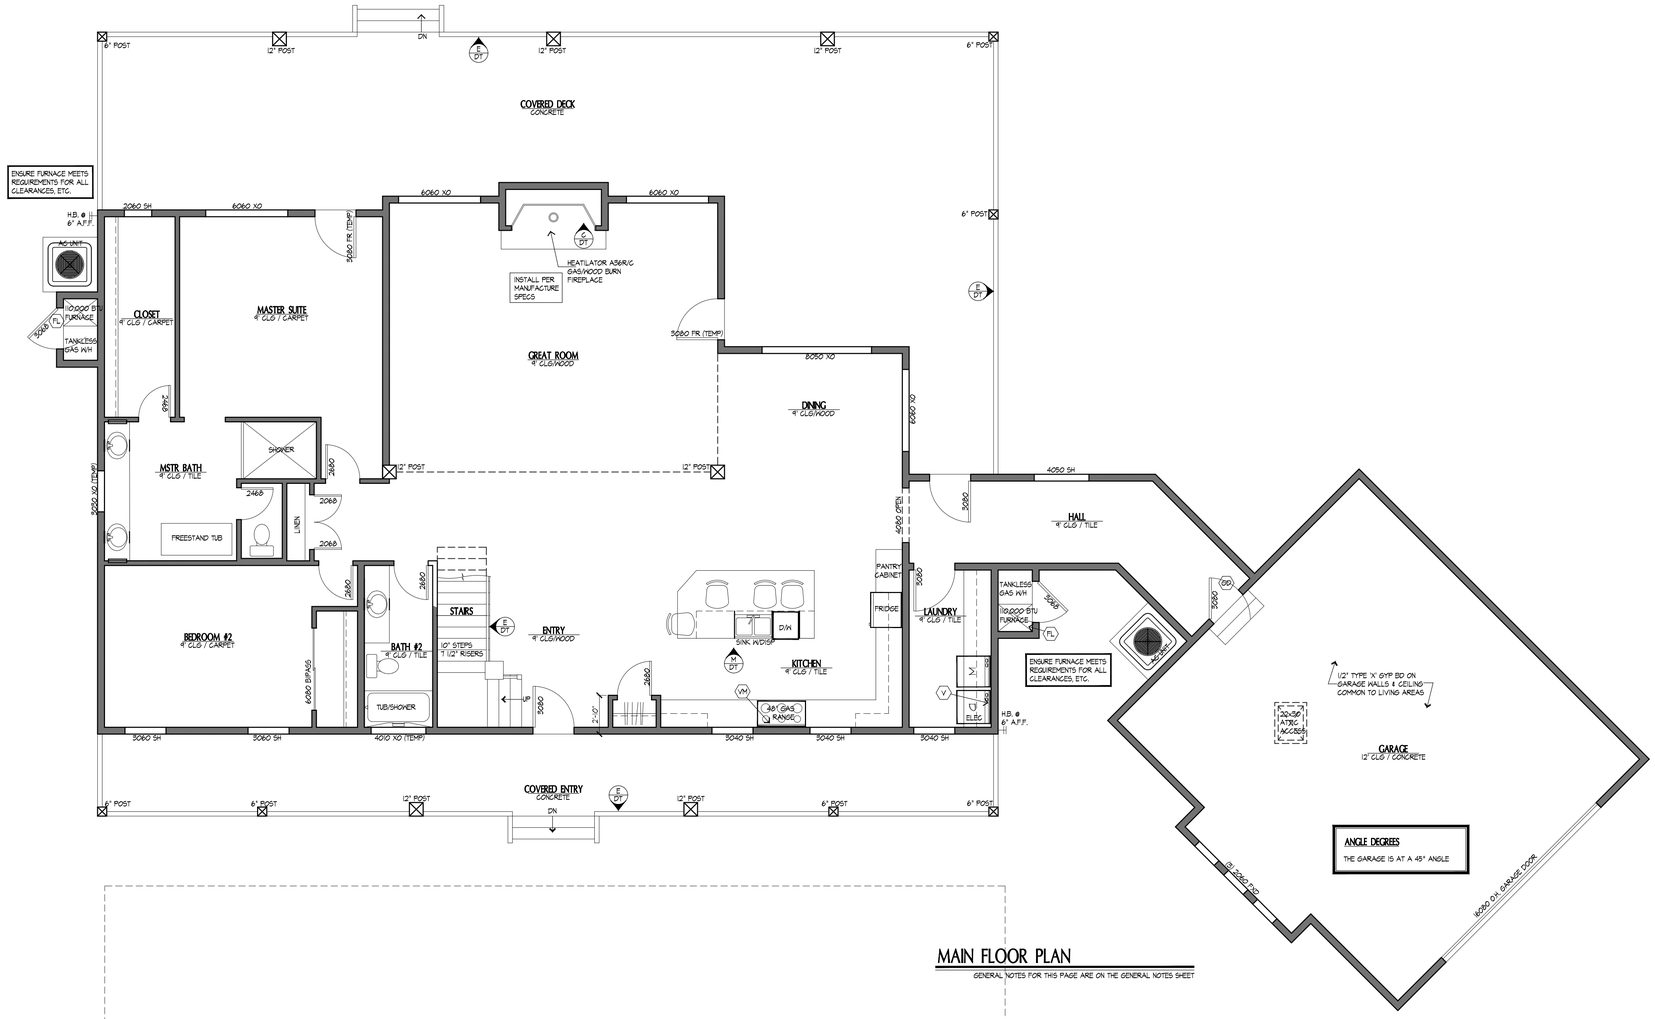

MAIN FLOOR PLAN

GENERAL NOTES FOR THIS PAGE ARE ON THE GENERAL NOTES SHEET

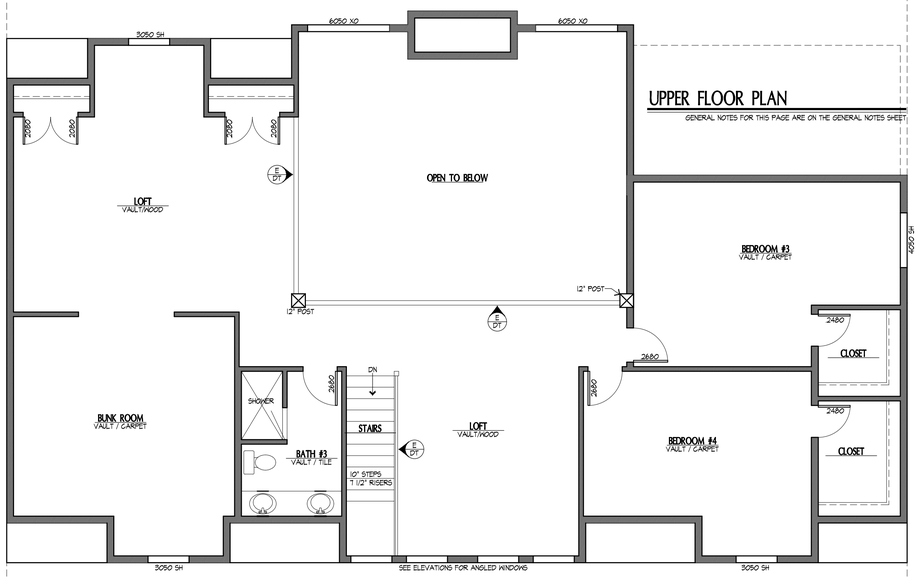

UPPER FLOOR PLAN

GENERAL NOTES FOR THIS PAGE ARE ON THE GENERAL NOTES SHEET