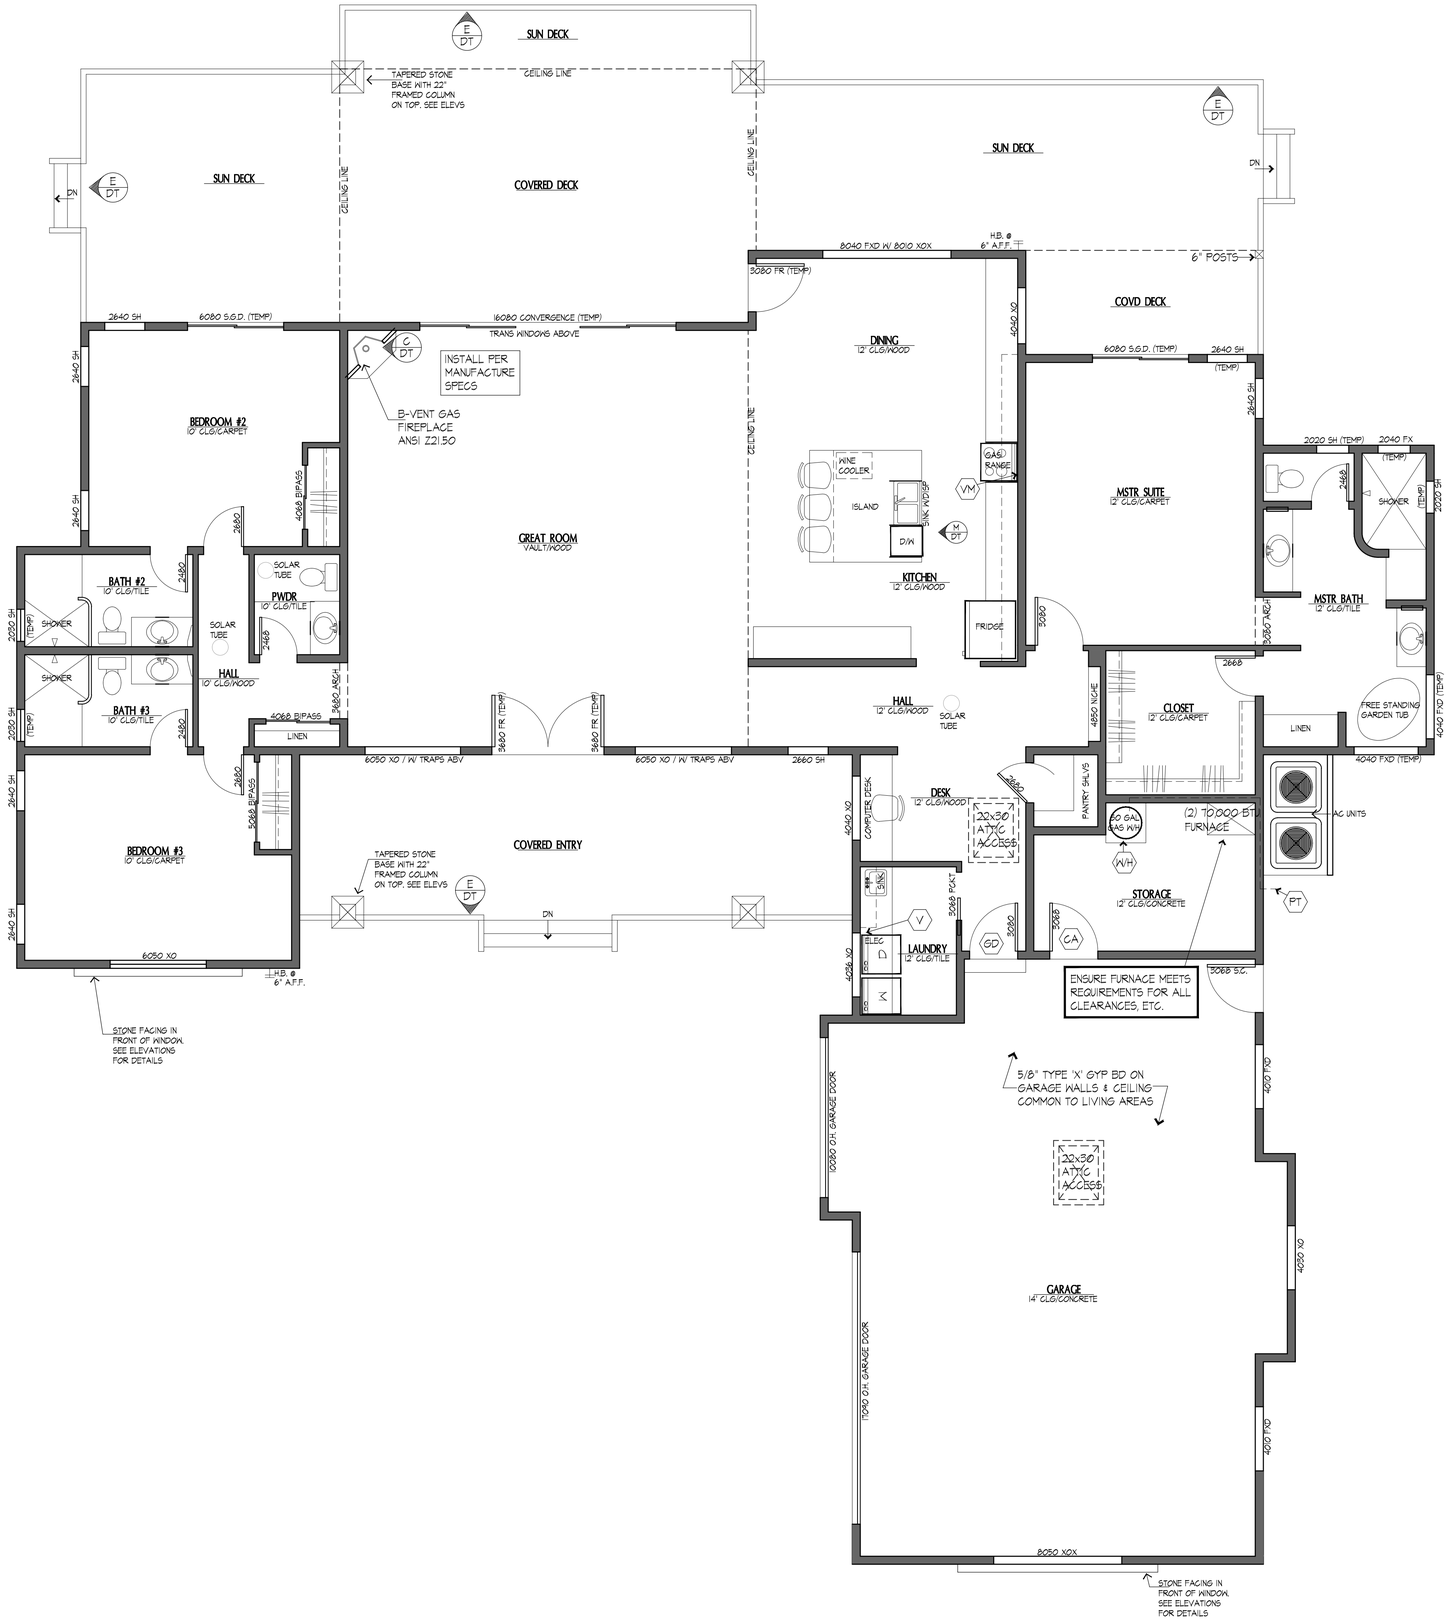
SUN DECK
COVERED DECK
SUN DECK
SUN DECK
COVD DECK
TAPERED STONE BASE WITH 22" FRAMED COLUMN ON TOP. SEE ELEVS
CEILING LINE
8040 FXD W/ 8010 XOX
6" POSTS
6080 S.G.D. (TEMP)
16080 CONVERGENCE (TEMP)
TRANS WINDOWS ABOVE
INSTALL PER MANUFACTURE SPECS
B-VENT GAS FIREPLACE ANSI Z21.50
BEDROOM #2
10' CLG/CARPET
BATH #2
10' CLG/TILE
SHOWER
BATH #3
10' CLG/TILE
HALL
10' CLG/WOOD
SOLAR TUBE
PWDR
10' CLG/TILE
LINEN
BEDROOM #3
10' CLG/CARPET
6050 XO
STONE FACING IN FRONT OF WINDOW. SEE ELEVATIONS FOR DETAILS
GREAT ROOM
VAULT/WOOD
6050 XO / W/ TRAPS ABV
COVERED ENTRY
DN
DINING
12' CLG/WOOD
WINE COOLER
ISLAND
SINK W/DISP
D/W
KITCHEN
12' CLG/WOOD
GAS RANGE
FRIDGE
HALL
12' CLG/WOOD
DESK
12' CLG/WOOD
COMPUTER DESK
22x30 ATTIC ACCESS
LAUNDRY
12' CLG/TILE
ELEC
GAS
MSTR SUITE
12' CLG/CARPET
MSTR BATH
12' CLG/TILE
SHOWER
FREE STANDING GARDEN TUB
CLOSET
12' CLG/CARPET
PANTRY SHLVS
50 GAL GAS W/H
(2) 70,000 BTU FURNACE
AC UNITS
STORAGE
12' CLG/CONCRETE
ENSURE FURNACE MEETS REQUIREMENTS FOR ALL CLEARANCES, ETC.
5/8" TYPE 'X' GYP BD ON GARAGE WALLS & CEILING COMMON TO LIVING AREAS
16080 OH. GARAGE DOOR
11040 OH. GARAGE DOOR
GARAGE
14" CLG/CONCRETE
8050 XOX
STONE FACING IN FRONT OF WINDOW. SEE ELEVATIONS FOR DETAILS