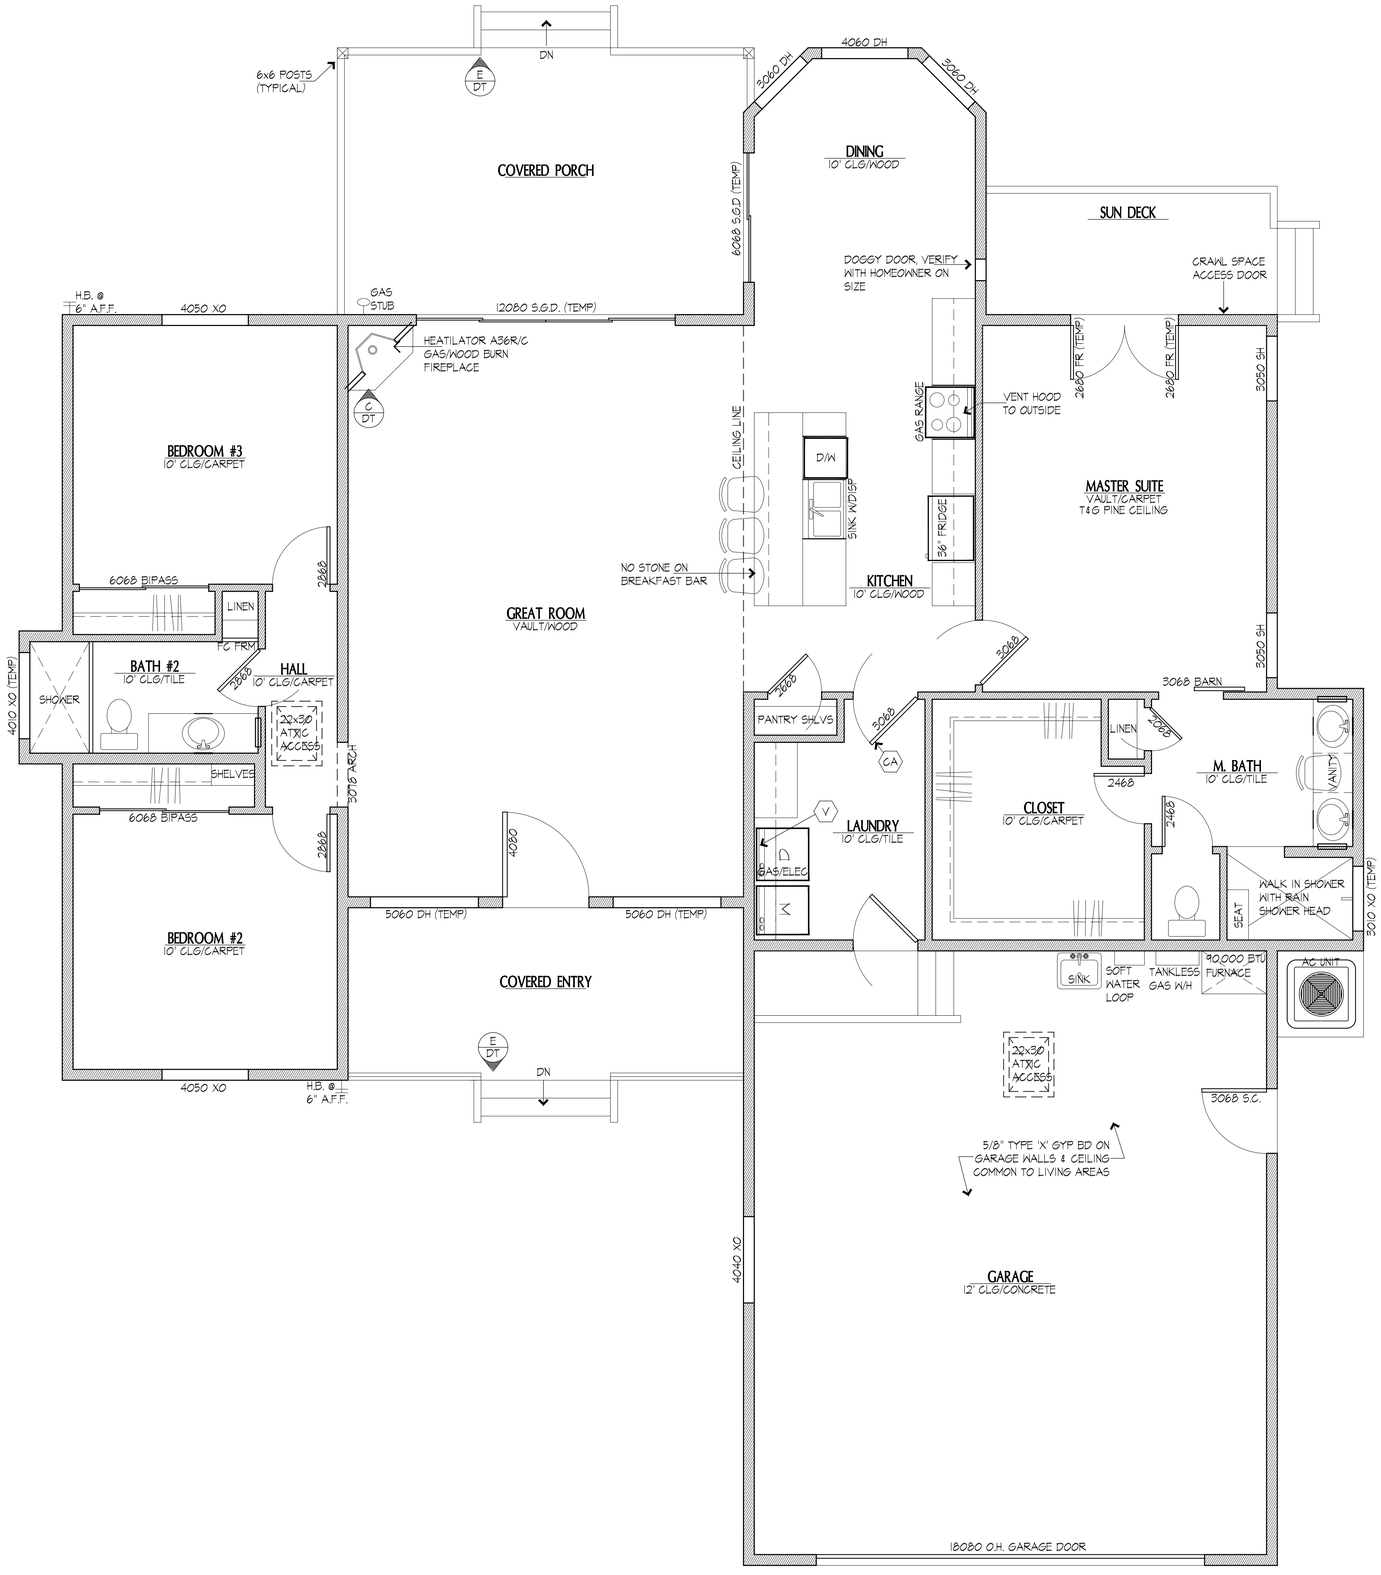

6x6 POSTS (TYPICAL)
DN
E DT
COVERED PORCH
4060 DH
3060 DH
3060 DH
DINING
10' CLG/WOOD
6068 S.G.D (TEMP)
SUN DECK
DOGGY DOOR, VERIFY WITH HOMEOWNER ON SIZE
CRAWL SPACE ACCESS DOOR
H.B. @ 6" A.F.F.
4050 XO
GAS STUB
12080 S.G.D. (TEMP)
HEATILATOR A36R/C GAS/WOOD BURN FIREPLACE
C DT
2680 FR (TEMP)
2680 FR (TEMP)
3050 SH
GAS RANGE
VENT HOOD TO OUTSIDE
CEILING LINE
D/W
SINK W/DISP
36" FRIDGE
MASTER SUITE
VAULT/CARPET
T&G PINE CEILING
BEDROOM #3
10' CLG/CARPET
NO STONE ON BREAKFAST BAR
KITCHEN
10' CLG/WOOD
6068 BIPASS
LINEN
2868
GREAT ROOM
VAULT/WOOD
FC FRM
BATH #2
10' CLG/TILE
HALL
10' CLG/CARPET
2868
4010 XO (TEMP)
SHOWER
22x30 ATXIC ACCESS
3078 ARCH
SHELVES
6068 BIPASS
2868
4080
3068
3050 SH
3068 BARN
2668
PANTRY SHLVS
3068
CA
LINEN
2068
M. BATH
10' CLG/TILE
VANITY
2468
CLOSET
10' CLG/CARPET
2468
V
LAUNDRY
10' CLG/TILE
GAS/ELEC
WALK IN SHOWER WITH RAIN SHOWER HEAD
SEAT
3010 XO (TEMP)
5060 DH (TEMP)
5060 DH (TEMP)
BEDROOM #2
10' CLG/CARPET
COVERED ENTRY
SINK
SOFT WATER LOOP
TANKLESS GAS W/H
90,000 BTU FURNACE
AC UNIT
E DT
DN
4050 XO
H.B. @ 6" A.F.F.
22x30 ATXIC ACCESS
3068 S.C.
5/8" TYPE 'X' GYP BD ON GARAGE WALLS & CEILING COMMON TO LIVING AREAS
4040 XO
GARAGE
12' CLG/CONCRETE
18080 O.H. GARAGE DOOR