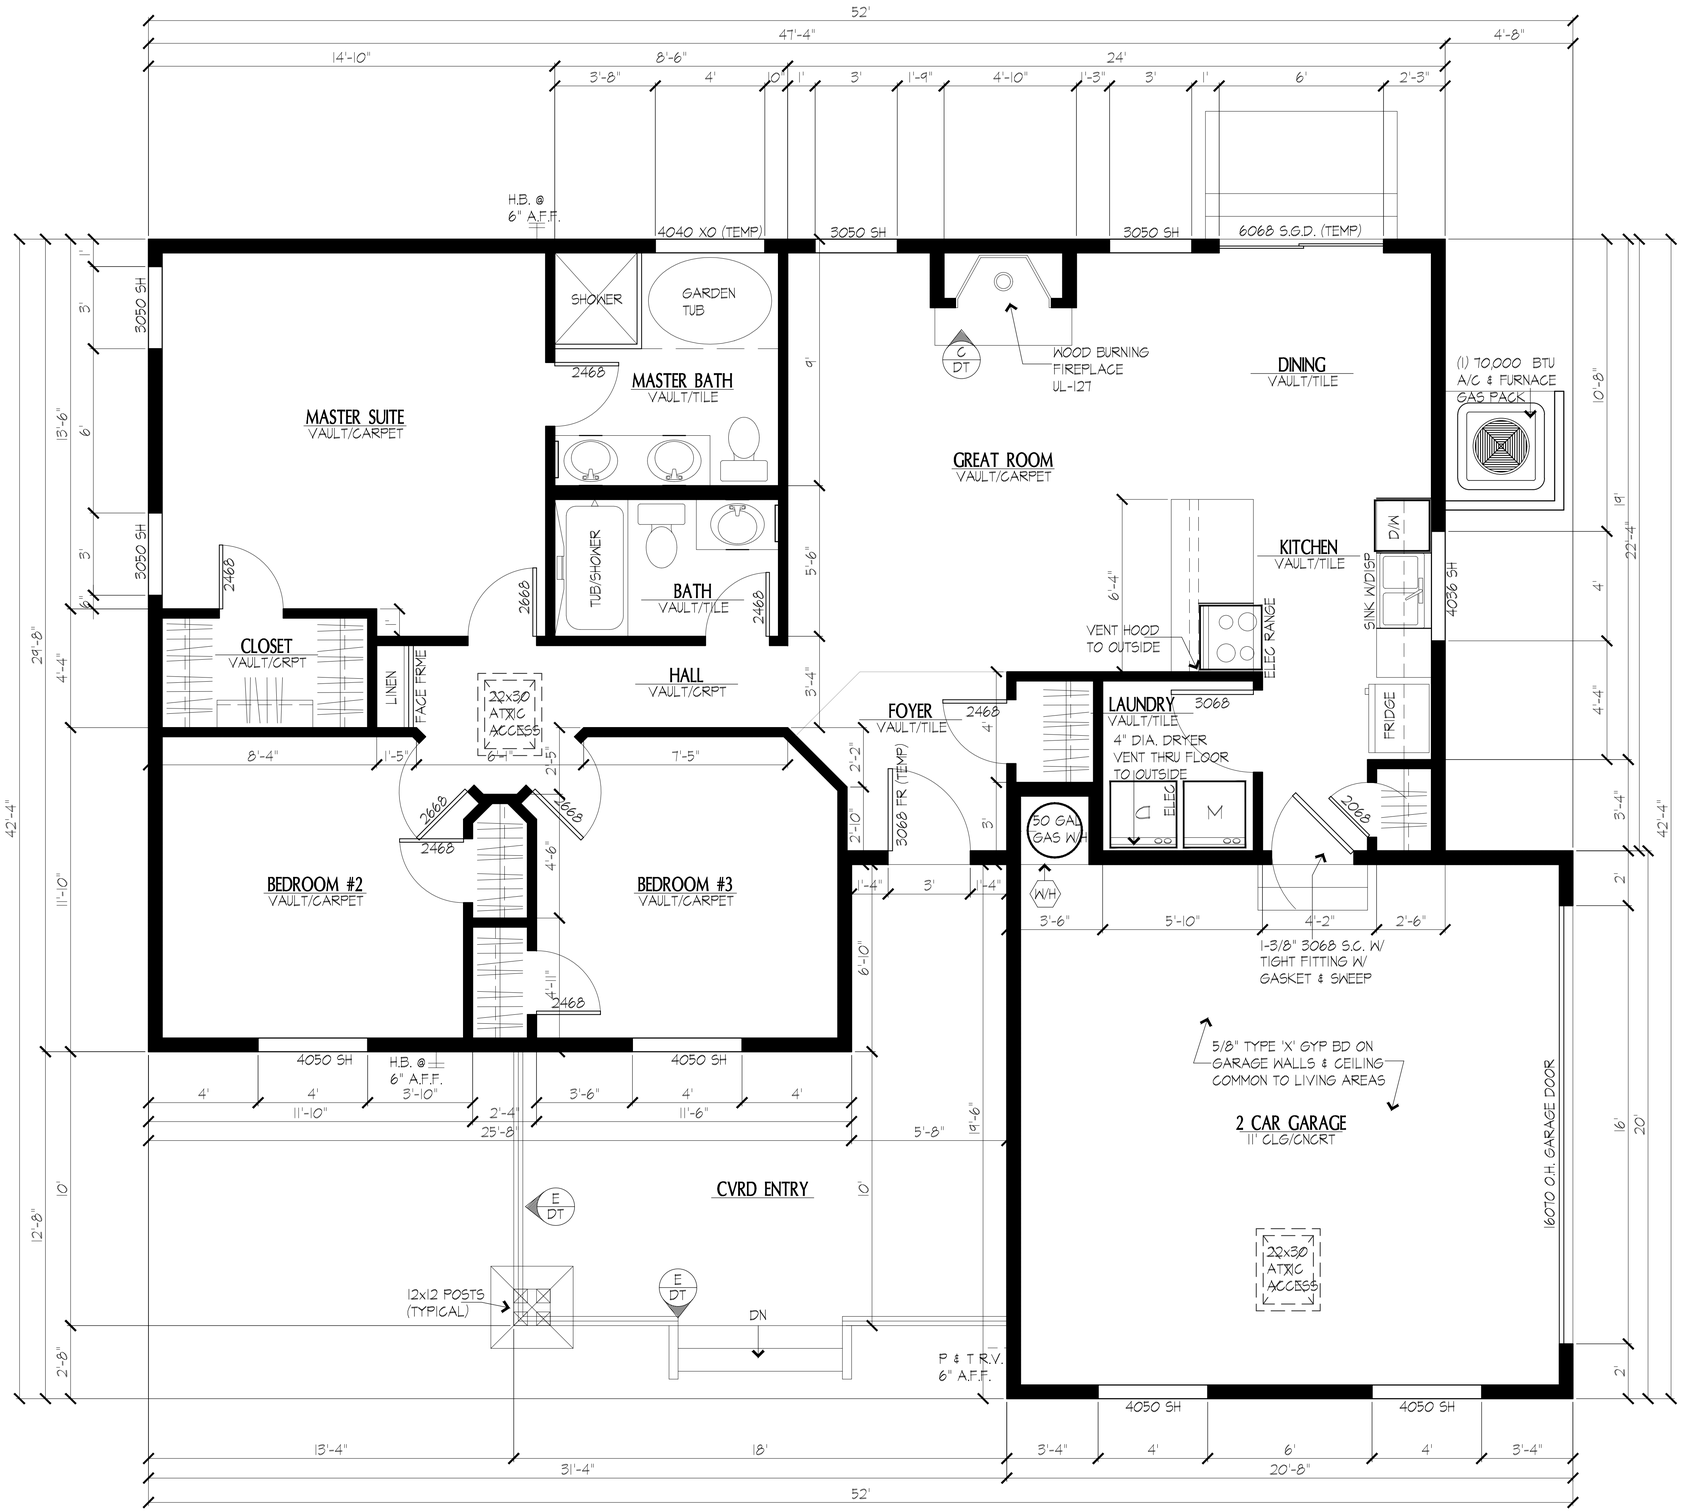

FLOOR PLAN

1/4"=1'-0"

COMBUSTION AIR CALC

APPLIANCES	ROOM(S)